


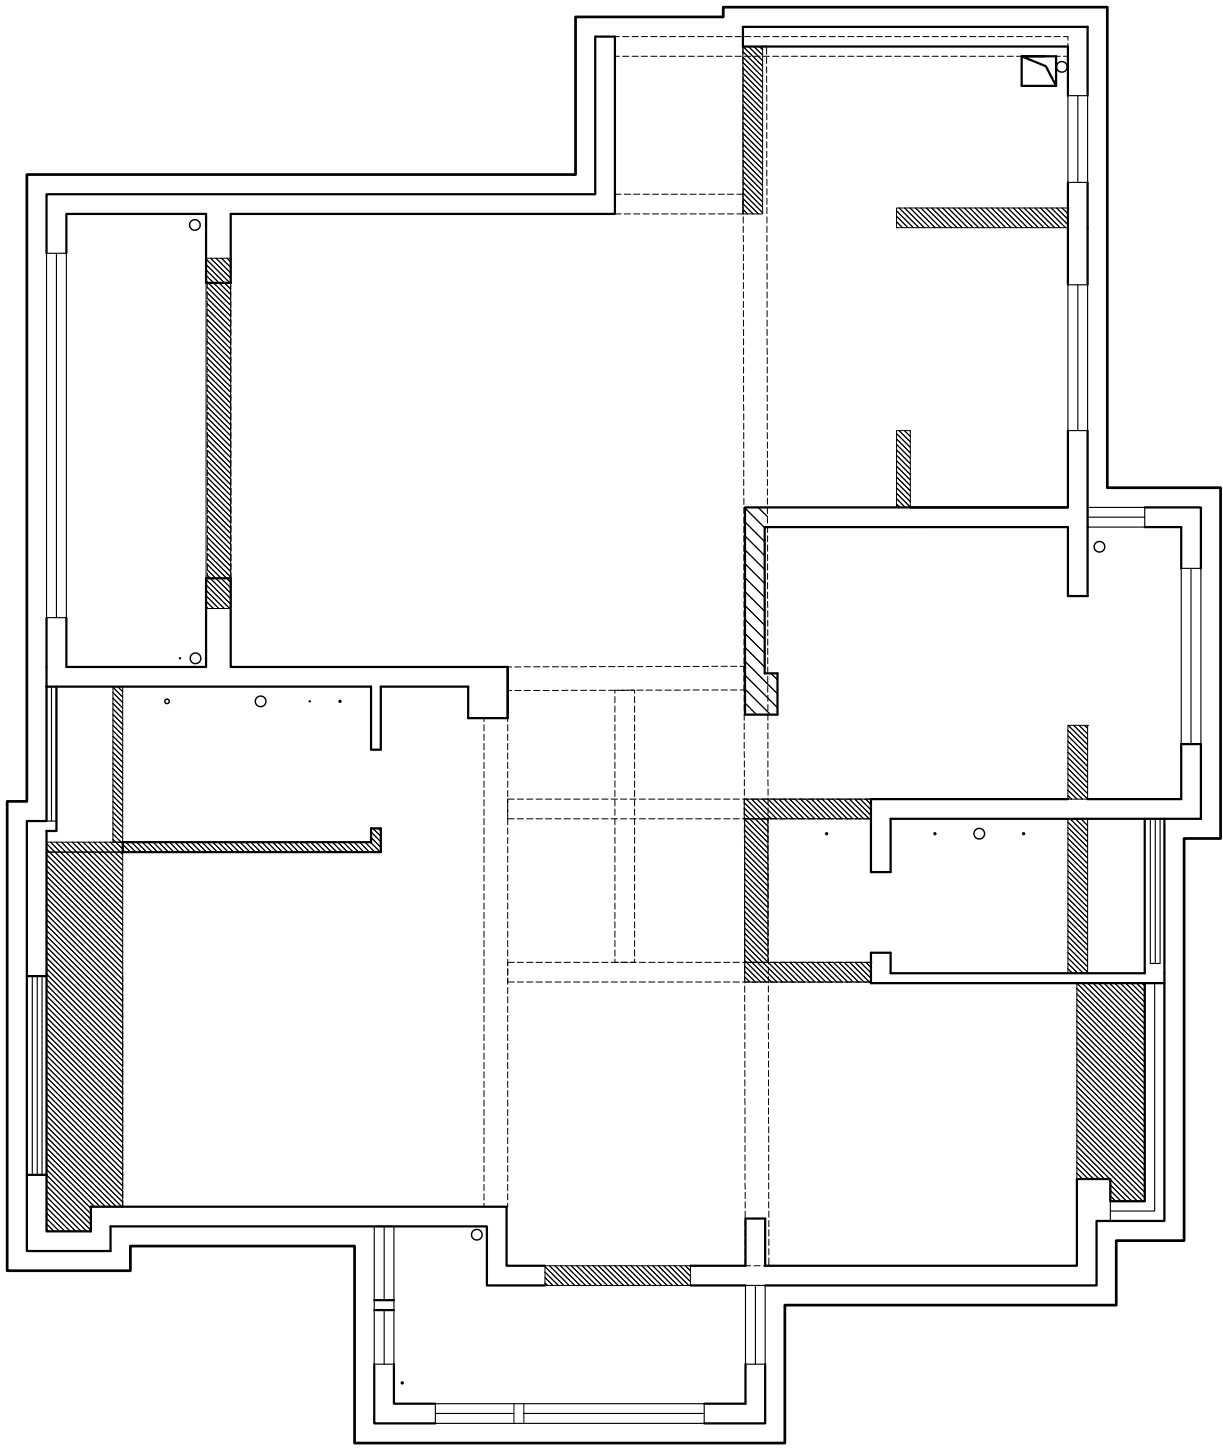

拆除墙体图



2600

3900

1200

1500

3300

2700